


FIRST FLOOR PLAN

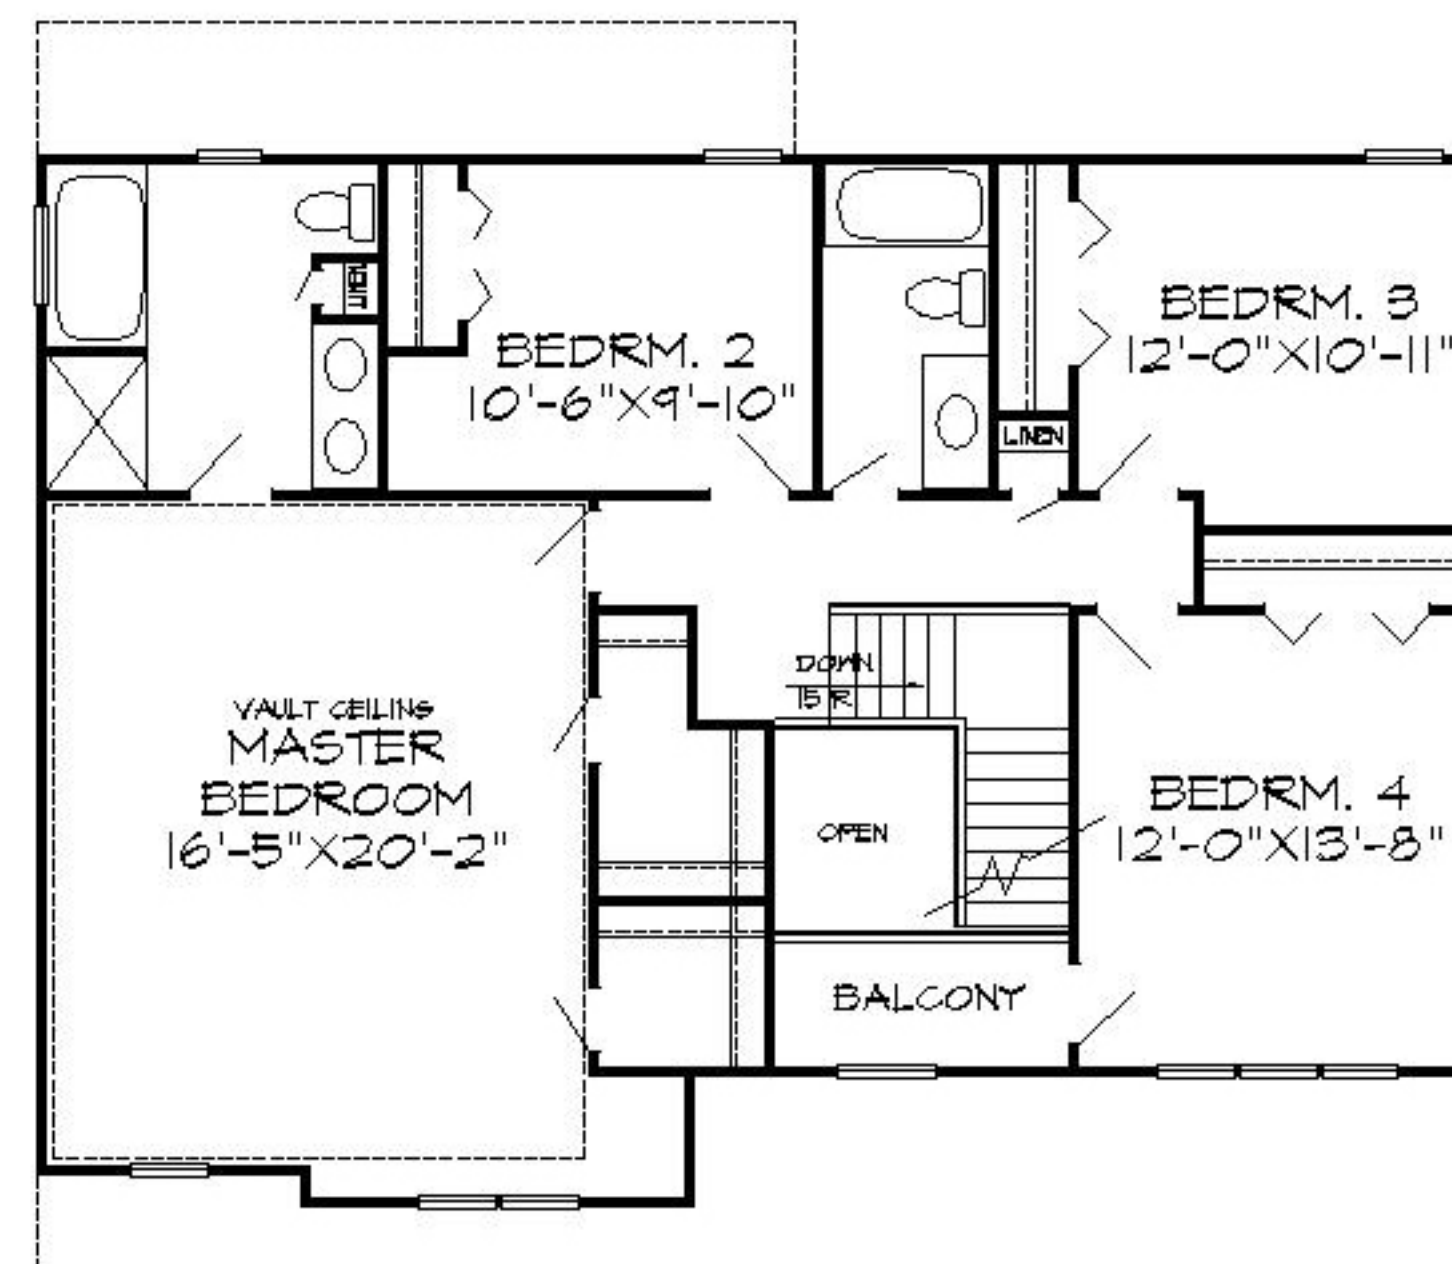

SECOND FLOOR PLAN

DAVE HAMNETT

("DAVIS")

STEPHEN A. CHILDREY INC.			
3015 MOUNTAIN ROAD GLEN ALLEN, VA 23060 PHONE # (804) 672-2806			
DESCRIPTION:	THE ("DAVIS") MASTER/DAVE HAMNETT		
SCALE: 1/8"=1'	DATE: 1/6/09	REVISED DATE: 7/14/09	