


FIRST FLOOR PLAN

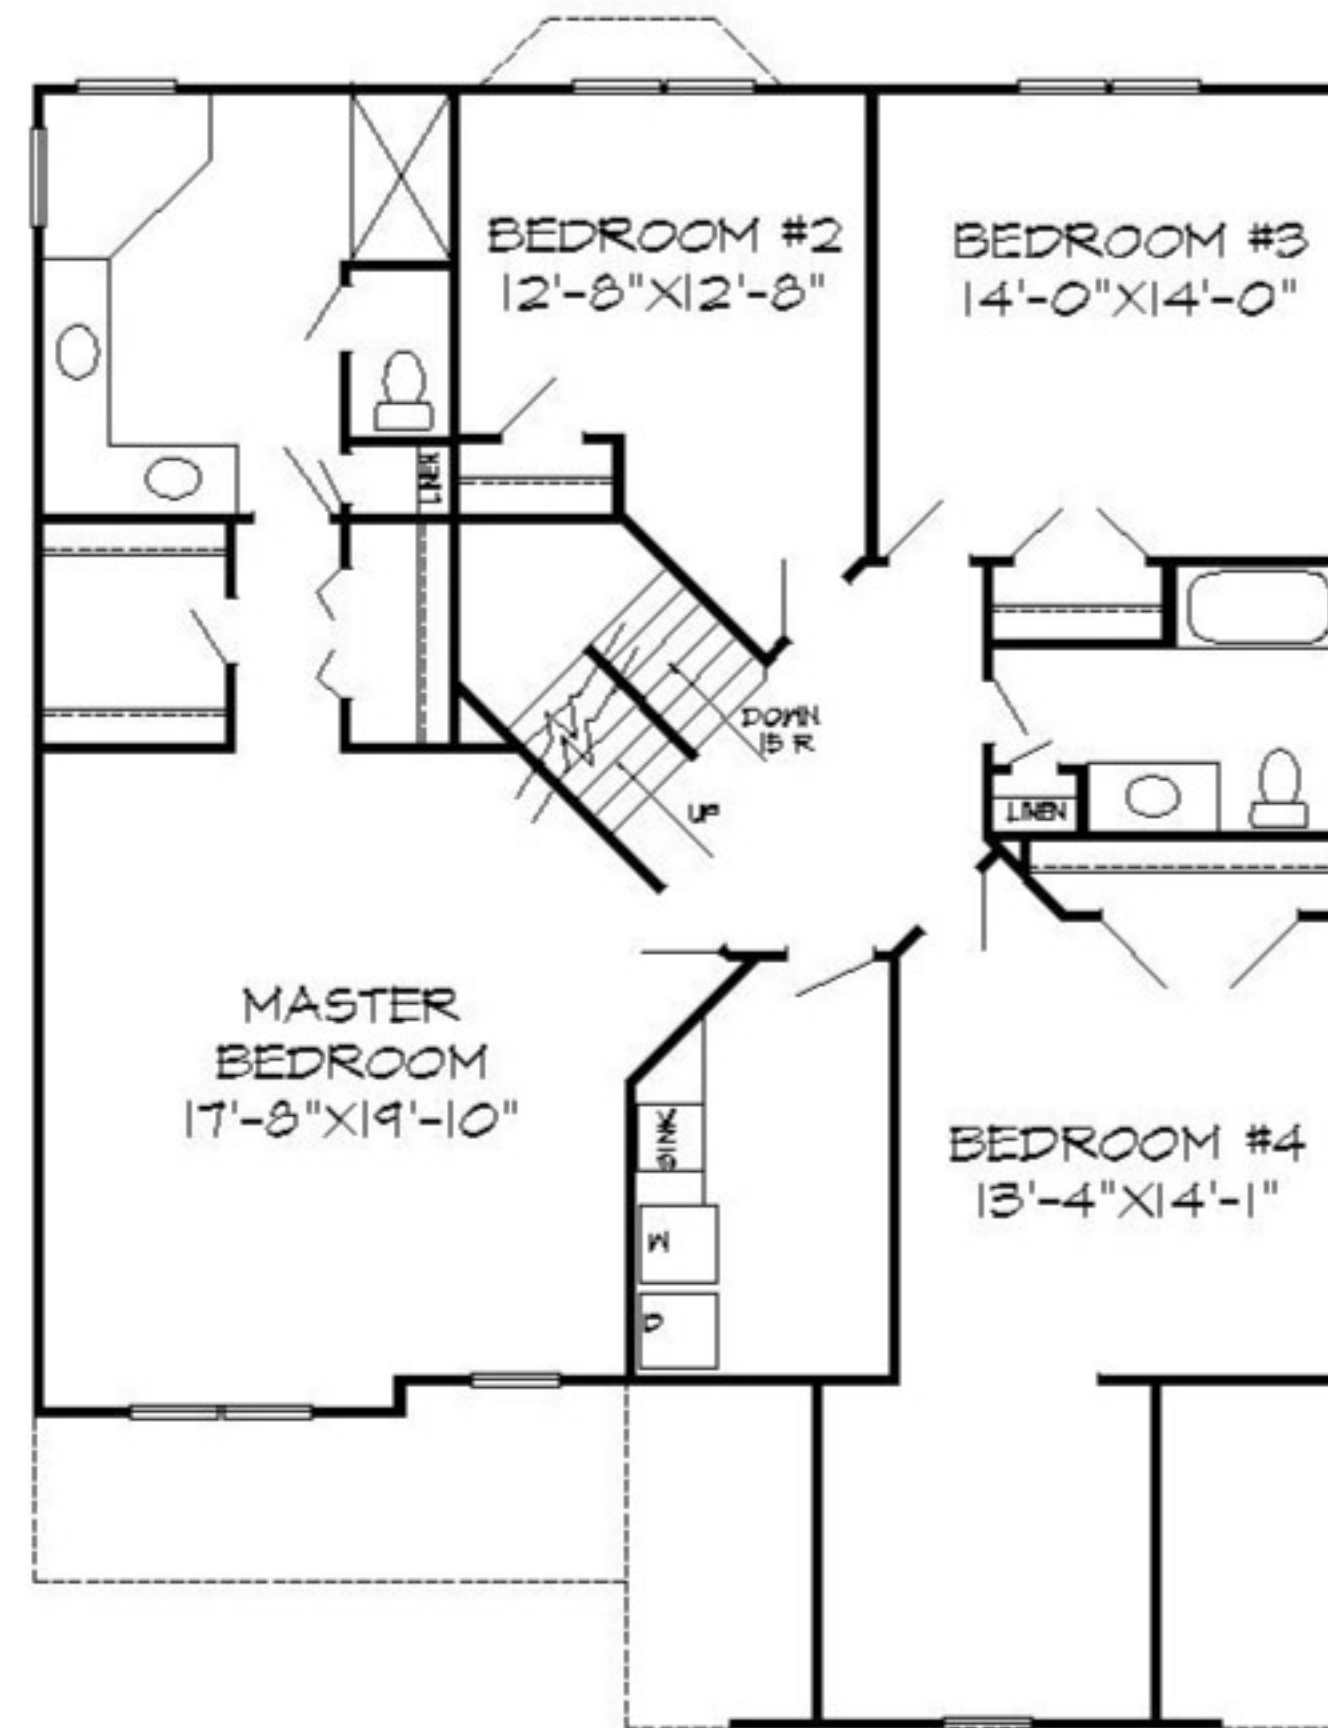

SECOND FLOOR PLAN

WESTMORELAND 2006
KITTEL CO.

("WSMOR05")

STEPHEN A. CHILDREY INC.	
3075 MOUNTAIN ROAD	GLEN ALLEN, VA 23060 PHONE # (804) 612-2806
DESCRIPTION:	("WSMOR05")/KITTEL CO.
SCALE: 1/8"=1'	DATE: 5/28/09 REVISED DATE: 7/11/09