


FIRST FLOOR PLAN

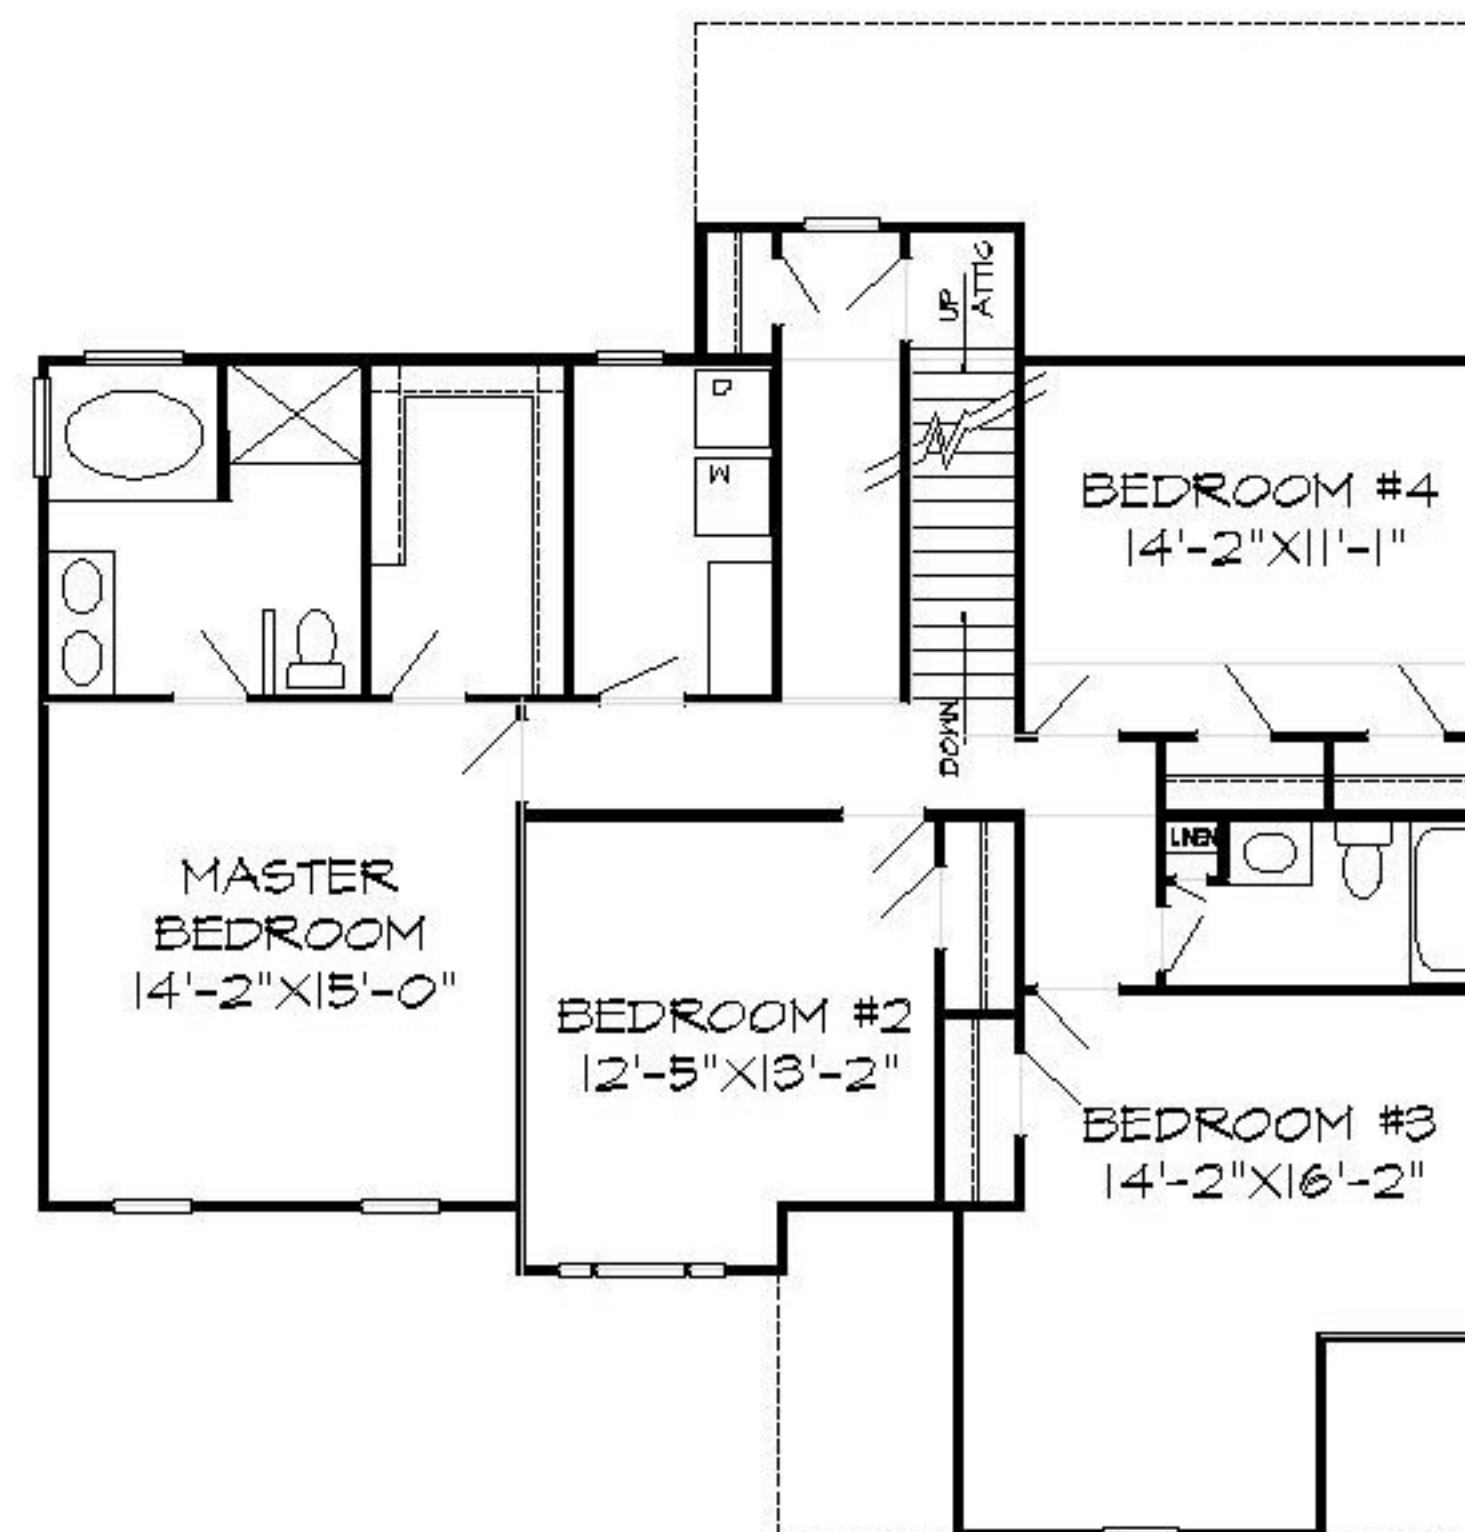

SECOND FLOOR PLAN

THE RICHMOND I
THE KITTRELL CO.

STEPHEN A. CHILDREY INC.			
3075 MOUNTAIN ROAD	GLEN ALLEN, VA 23060	PHONE # (804) 672-2806	
DESCRIPTION: THE RICHMOND I ('RICHMOND I')/ KITTRELL CO.			
SCALE: 1/8"=1'	DATE: 10-5-00	REVISED DATE: 7-17-09	