


FIRST FLOOR PLAN

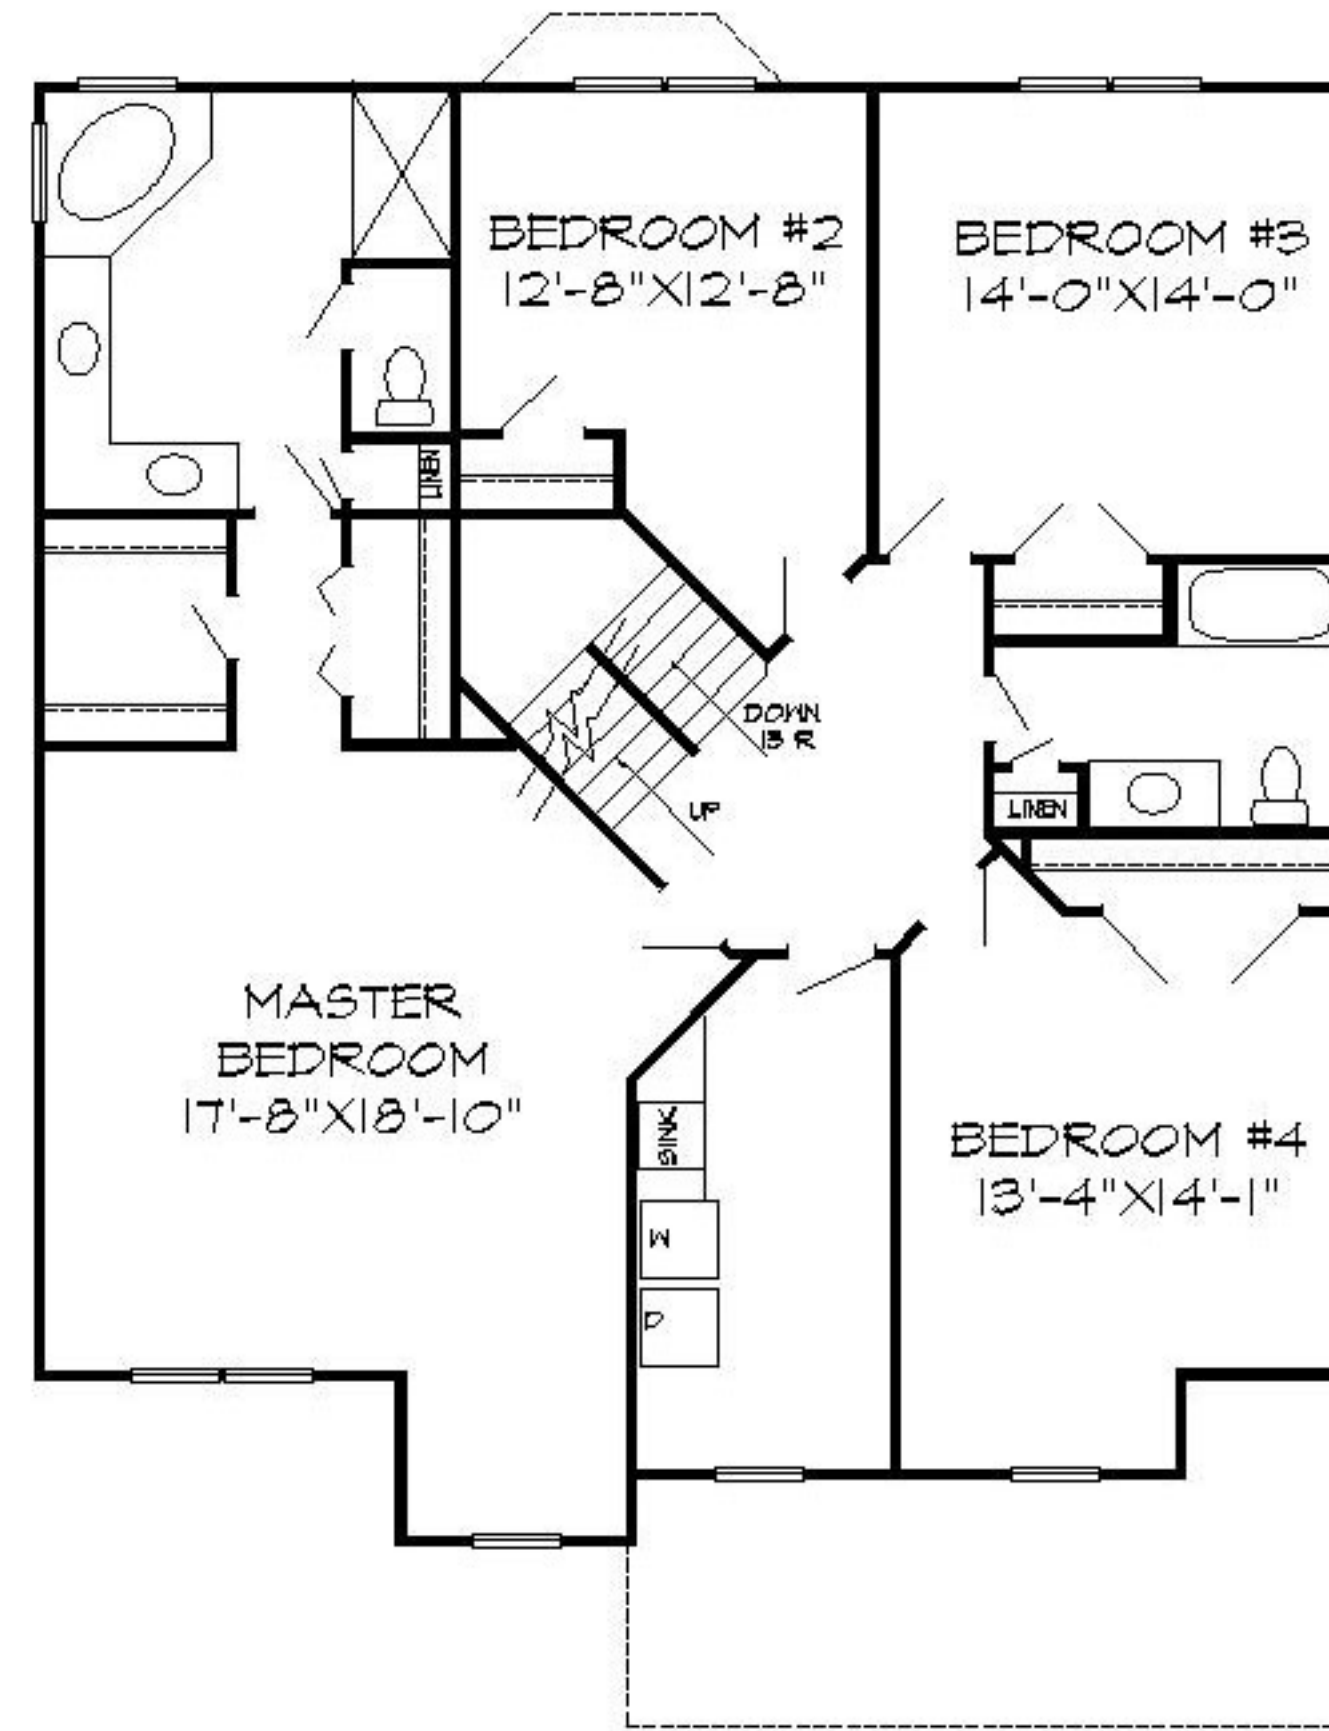

SECOND FLOOR PLAN

("WSMOR05C")

WESTMORELAND 2006 "C"
KITTEL CO.

STEPHEN A. CHILDREY, INC.			
3075 MOUNTAIN ROAD GLEN ALLEN, VA 23060 PHONE # (804) 672-2806			
DESCRIPTION: ("WSMOR05C")/KITTEL CO.			
SCALE: 1/8"=1'	DATE: 5/28/01	REVISED DATE: 2/2/06	